


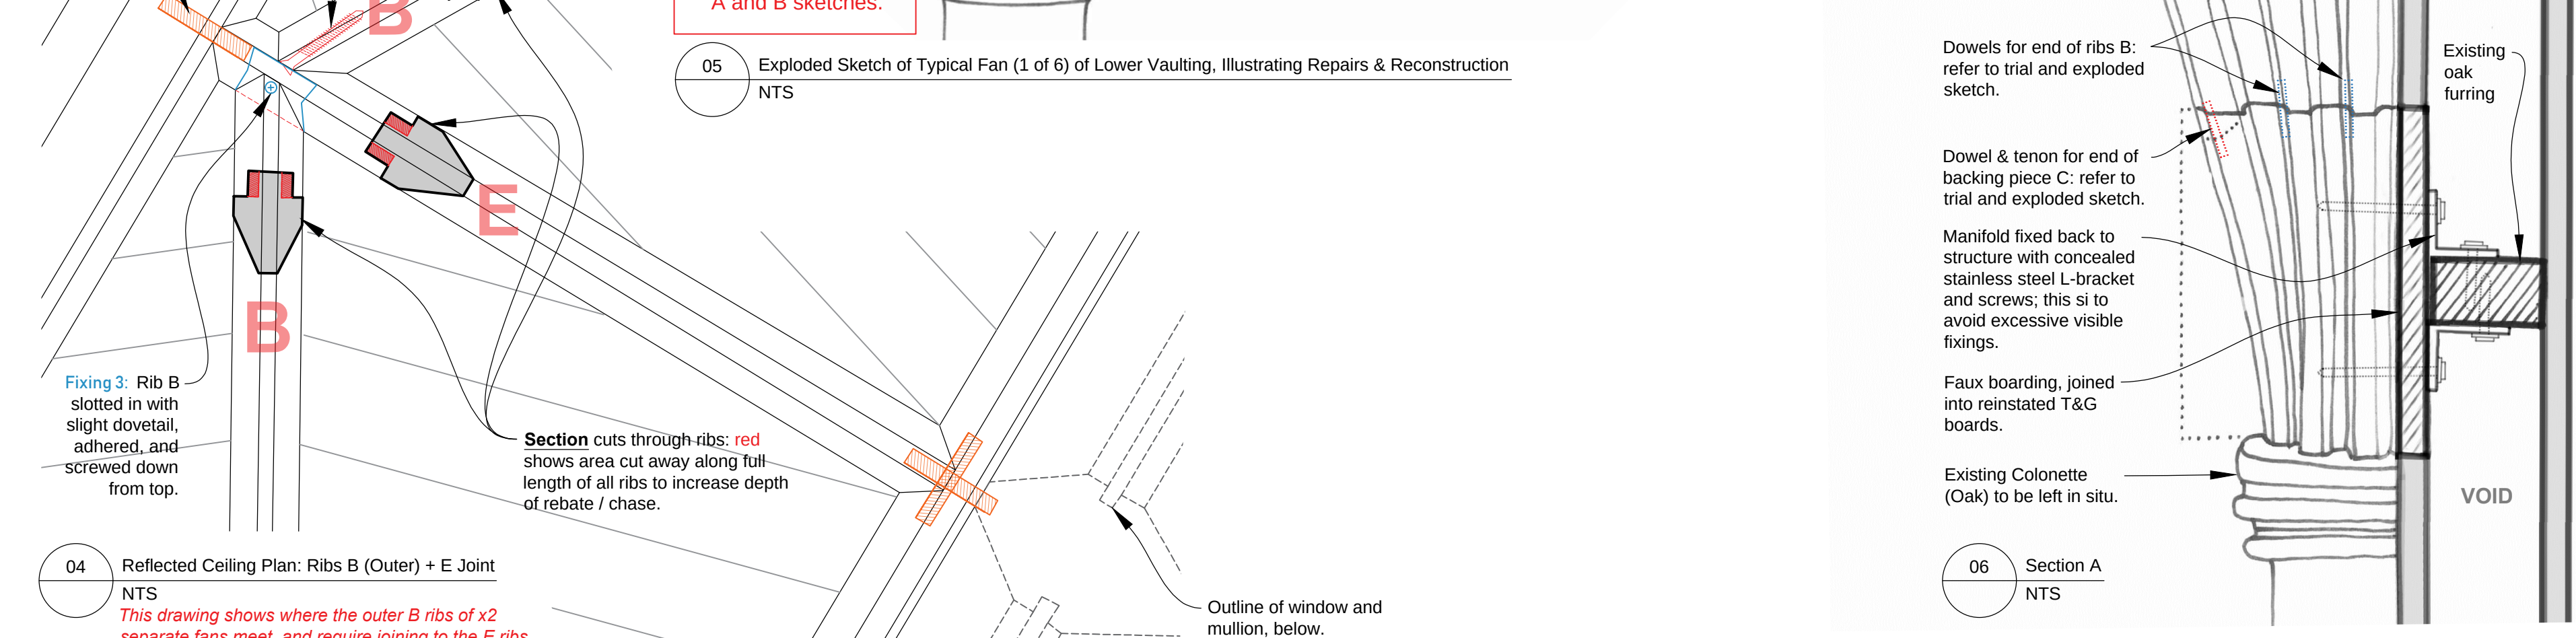


Stainless steel Eyes and Wire:

- Add x1 new stainless steel screw eye bolts to back of each slat as notes and C53/230.
- Stainless steel wire to be fed through eyes and fixed back to stainless steel eyes fixed to existing (hidden) oak structure at top and bottom of fans.
- The intention is these both to act as retainer when in situ, and to ease installation by holding the slats in place while the ribs, notably rib A, are final fixed.
- NB: Do not over tighten wire; allow for seasonal movement.



- Dowels to be used to connect slats together; min 20mm penetration into each slat.
- Dowels to follow center line of slats, angled to suit requirement.
- Tight fit to bottom slat, loose to upper for ease of installation. Use adhesive only to bottom slat, where required, so as not to inhibit cross-grain seasonal movement.

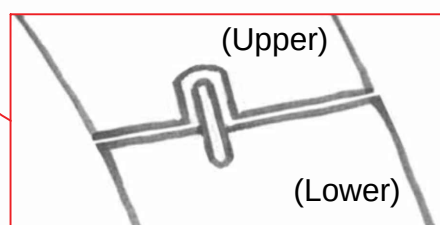

- Existing Colonette (Oak) to be left in situ.

Stainless steel backing strips to ribs not shown on exploded drawing. Refer to Rib A and B sketches.

05	Exploded Sketch of Typical Fan (1 of 6) of Lower Vaulting, Illustrating Repairs & Reconstruction
	NTS

Section cuts through ribs: red shows area cut away along full length of all ribs to increase depth of rebate / chase.

- Outline of window and mullion, below.

Reflected Ceiling Plan: Ribs B (Outer) + E Joint

NTS

This drawing shows where the outer B ribs of x2 separate fans meet, and require joining to the E ribs

Notes:

- 1 Any dwg format drawing is to be read only in conjunction with and at the scale of the accompanying pdf.
- 2 Status 'C' drawing (Construction):
All dimensions are to be checked on site by the contractor, scaling is for Planning purposes only.
Unless otherwise indicated, all dimensions are in millimeters.
All information on this drawing is to be read in conjunction with the relevant Donald Inrsal Associates specification and trade contractors' drawings and information by specialists.
In the event of any query, please contact us immediately.
- 3 This drawing contains survey information by others and is to be used solely for the purposes for which it was issued.

[illegible]

1	08.05.19	ERL	ERL	Updated construction drawing. issued for pricing and processing by the project manager. Not instructed until verified by the PM (Pick Everad).
-	18.03.19	NXY	ERL	Issued for comment.
-	03.01.19	BXR	ERL	INITIAL ISSUE
Rev	Date	Dwn	Auth	Revision

Drawing Status
F Feasibility
S Sketch Design
D Design
P Planning
B Building Control
W Working Drawing
M Measurement
T Tender
C Construction
R Record

Westminster Hall
The Palace of Westminster

Phase III: Lantern Repairs

Internal Vaulting (Lower)

Proposed Repairs

Donald Insall Associates
Chartered Architects and Historic Building Consultants

12 Devonshire Street, London W1G 7AB
T: (+44)20 7245 9888 www.insall-architects.co.uk

Project	PW.WH.3	No	C3213
Scale		Status	Rev
(A1) 1:	NTS	C	1